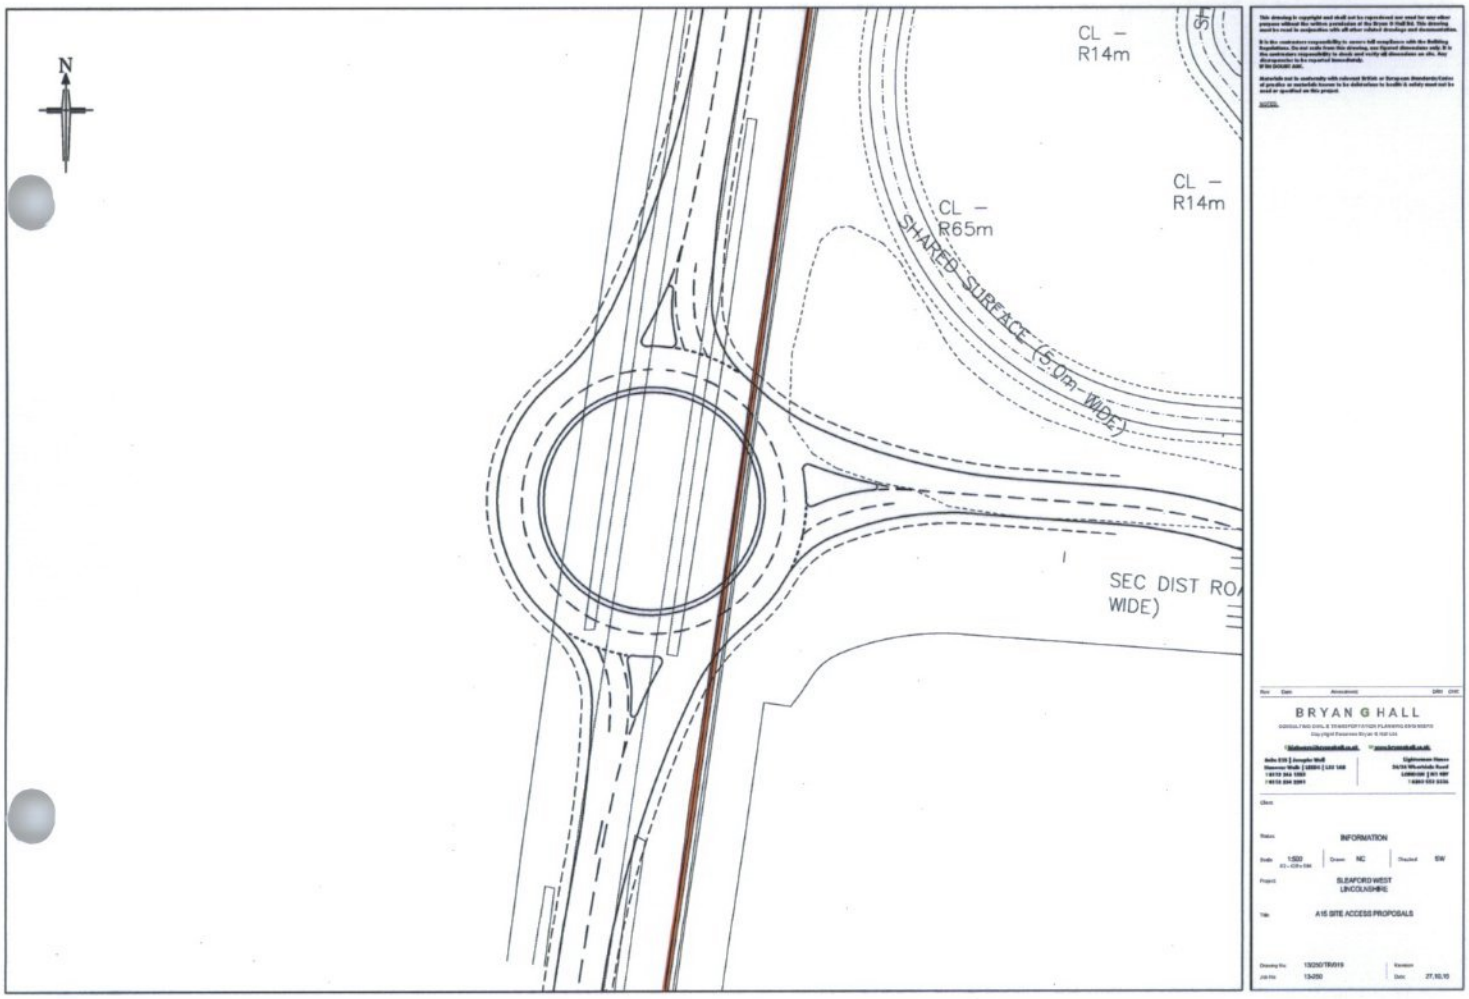
N
CL –
R14m
CL –
R65m
CL –
R14m
SHARED SURFACE (5.0m WIDE)
SEC DIST RO
WIDE)
BRYAN G HALL
INFORMATION
SLEAFORD WEST
LINCOLNSHIRE
A15 SITE ACCESS PROPOSALS